PRECISION APPROACH TERRAIN CHART - ICAO

IAŞI/ Iaşi (LRIA)
RWY 14

DISTANCES IN METRES AND HEIGHTS IN FEET

Changes: Chart redrawn

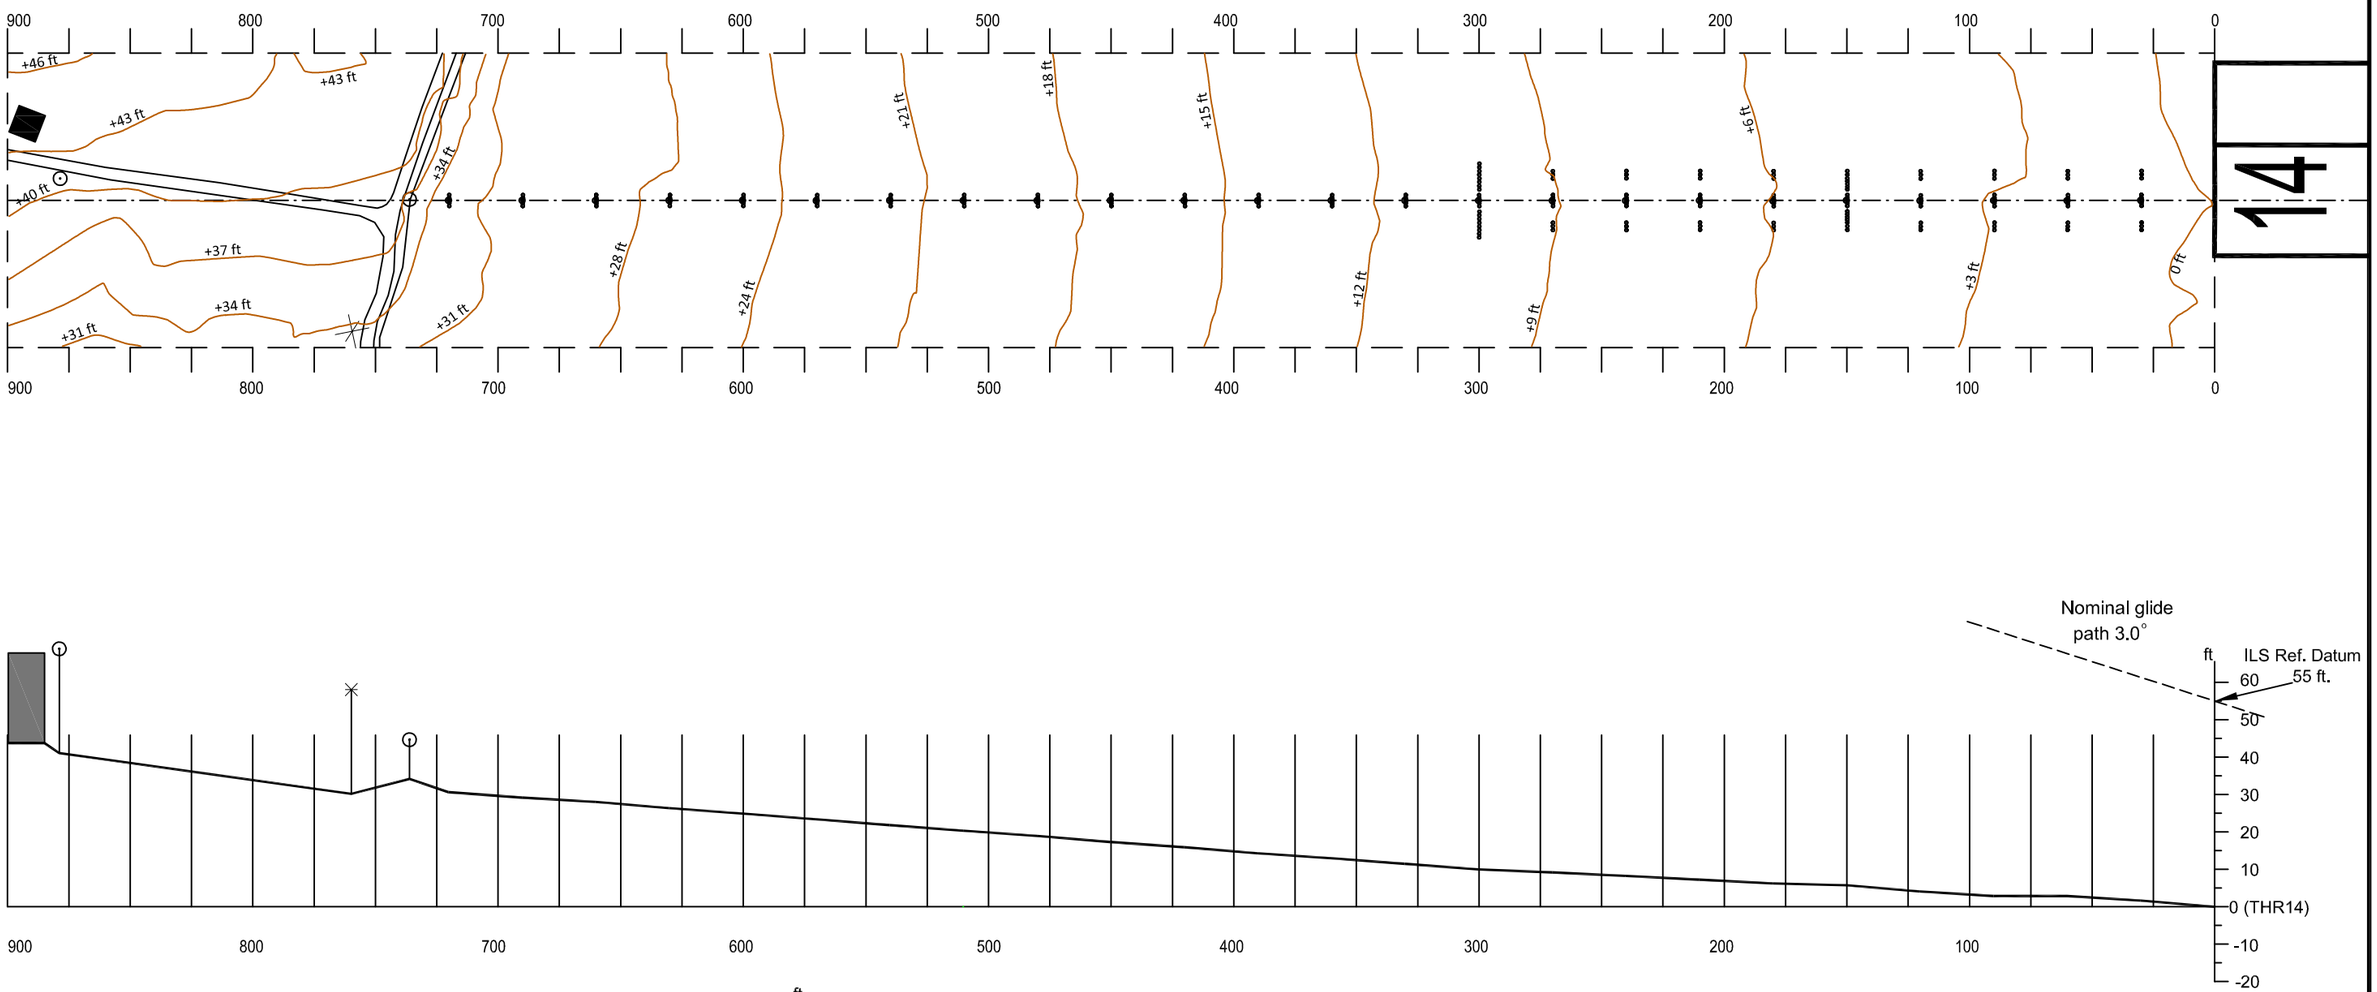

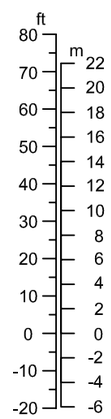

LEGEND

BUILDING	
ROAD	
CONTOUR	—0—
CENTRE-LINE PROFILE	
FENCE	
APPROACH LIGHTS	
POLE, TOWER, SPIRE, ANTENNA	
THREE OR SHRUB	

HORIZONTAL SCALE 1:2.500
VERTICAL SCALE 1:500

CONTOUR EQUIDISTANCE 3 ft

CONTOURS AND HEIGHTS ARE RELATED
TO ELEVATION OF RWY

AMENDMENT RECORD		
NO.	DATE	ENTERED BY